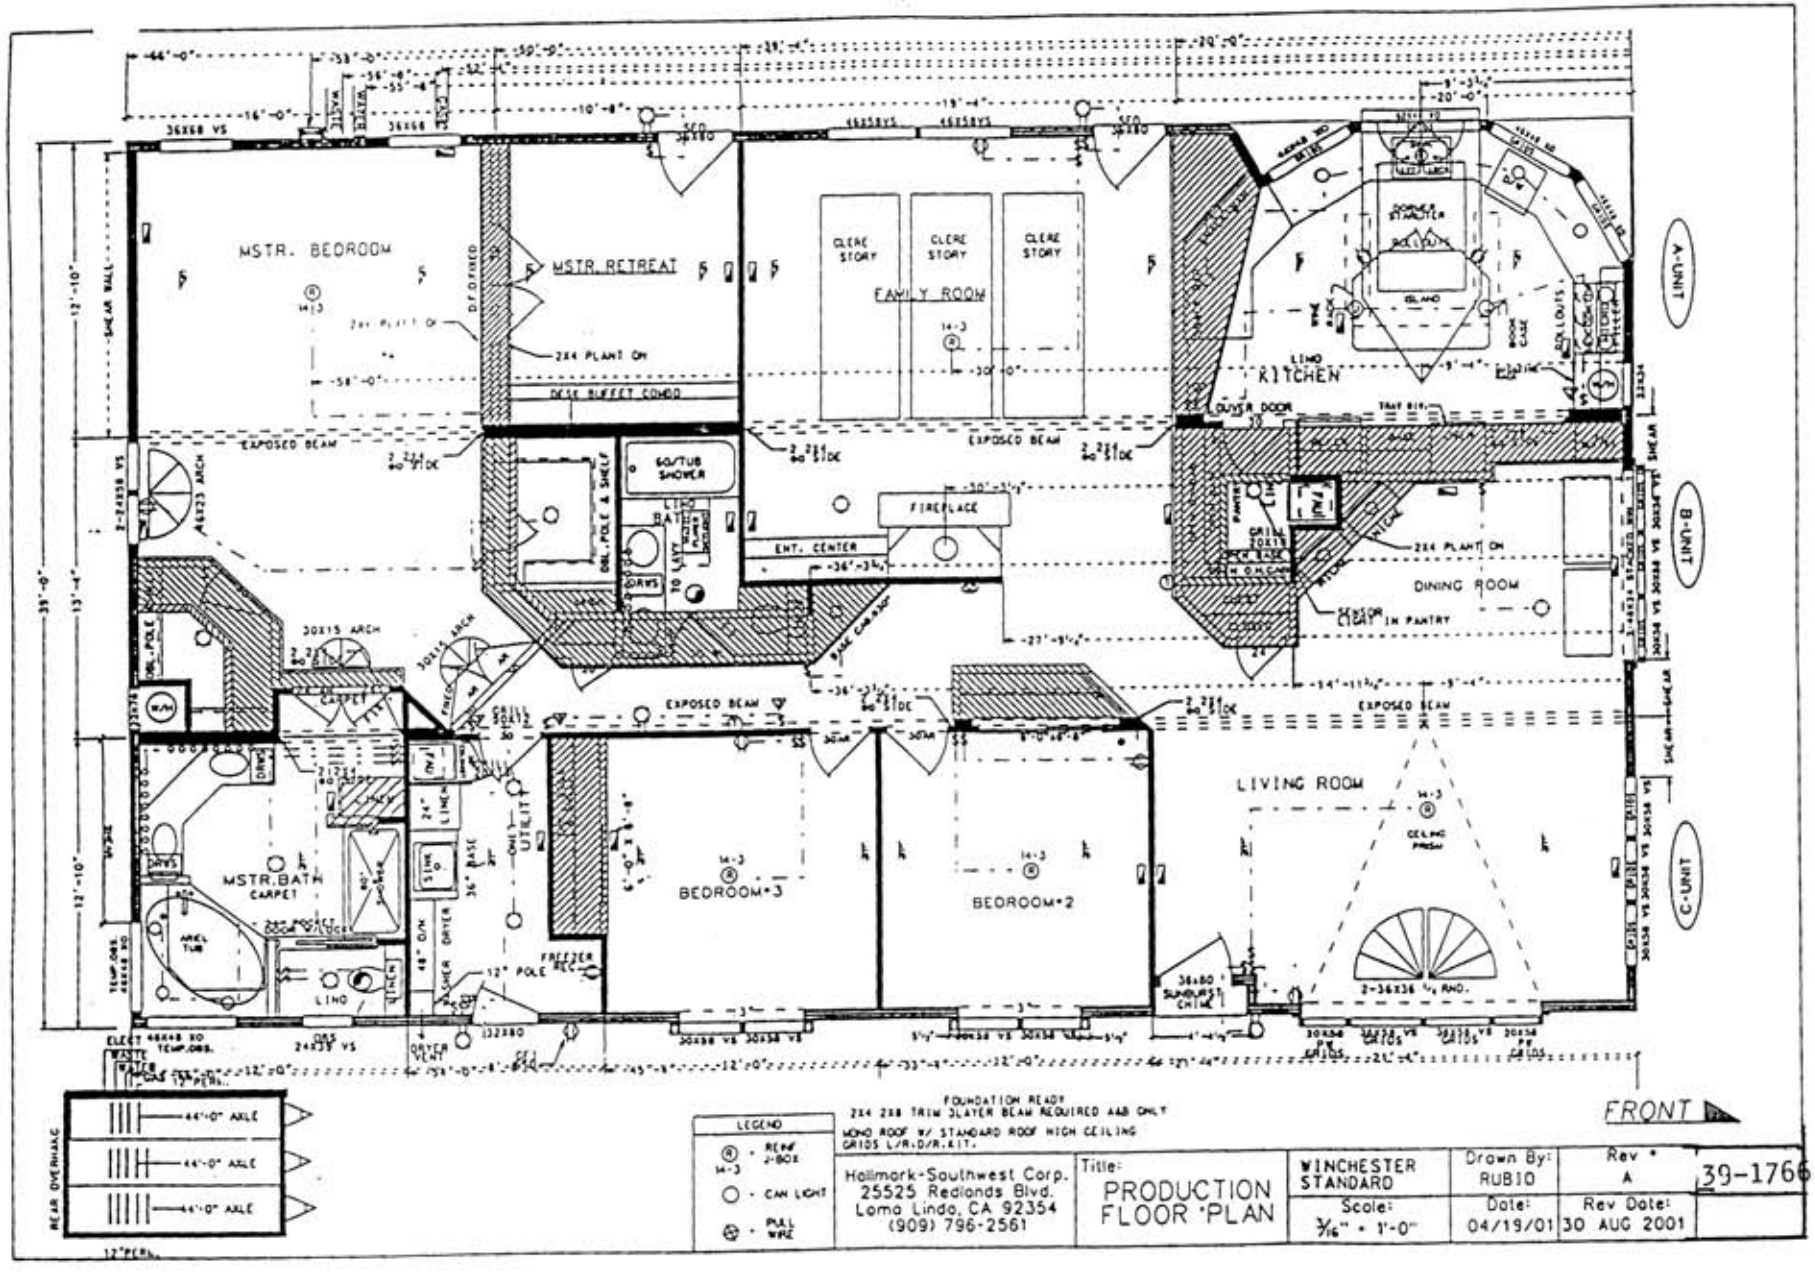
MSTR. BEDROOM
MSTR. RETREAT
FAMILY ROOM
CLERE STORY
CLERE STORY
CLERE STORY
KITCHEN
DINING ROOM
LIVING ROOM
MSTR. BATH
BEDROOM #3
BEDROOM #2
FIREPLACE
ENT. CENTER
EXPOSED BEAM
EXPOSED BEAM
EXPOSED BEAM
A-UNIT
B-UNIT
C-UNIT
FRONT
REAR OVERHANG
12" PERIM.
FOUNDATION READY
2X4 2X8 TRIM SLAYER BEAM REQUIRED A&B ONLY
MONO ROOF W/ STANDARD ROOF HIGH CEILING
GRIDS L/R.D/R.KIT.
LEGEND
REAR J-BOX
CAN LIGHT
PULL WIRE
Hallmark-Southwest Corp.
25525 Redlands Blvd.
Loma Linda, CA 92354
(909) 796-2561
Title:
PRODUCTION FLOOR PLAN
WINCHESTER STANDARD
Scale: 3/16" = 1'-0"
Drawn By: RUBIO
Date: 04/19/01
Rev # A
Rev Date: 30 AUG 2001
39-1766